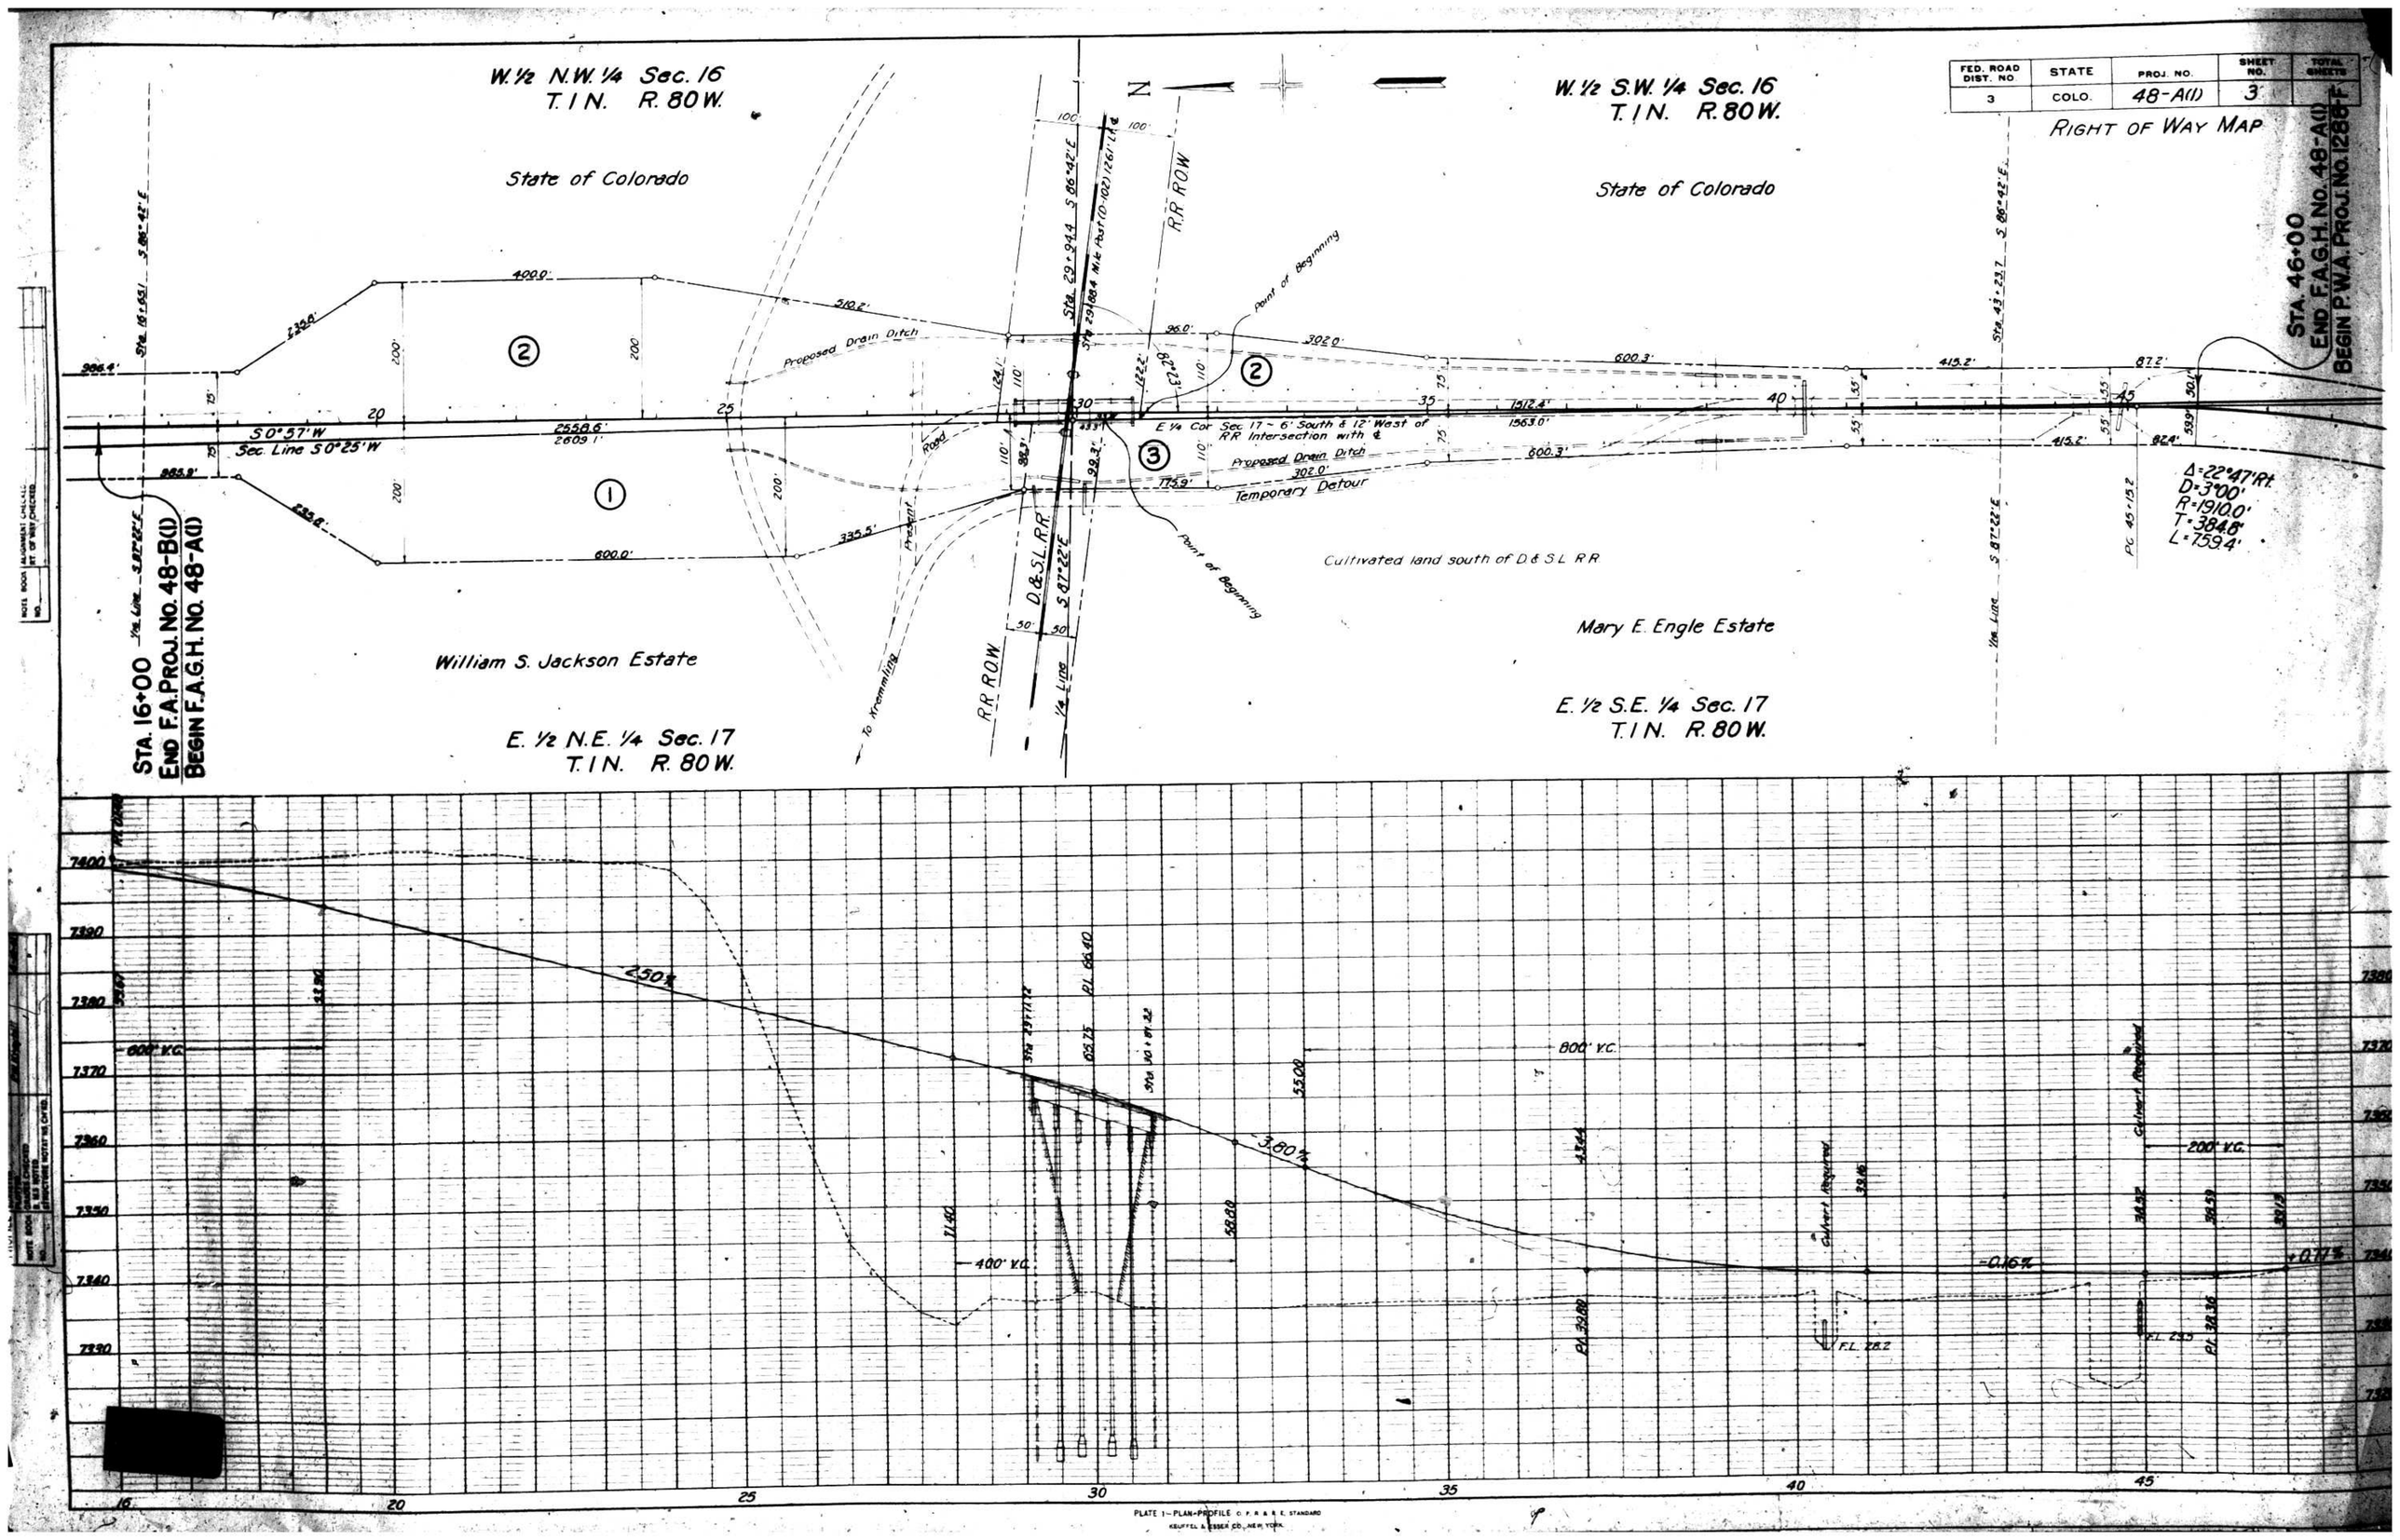

FED. ROAD DIST. NO. 3
STATE COLO.
PROJ. NO. 48-A(1)
SHEET NO. 3
TOTAL SHEETS
RIGHT OF WAY MAP
W. 1/2 N.W. 1/4 Sec. 16 T.1N. R.80W.
W. 1/2 S.W. 1/4 Sec. 16 T.1N. R.80W.
State of Colorado
State of Colorado
STA. 46+00 END F.A.G.H. No. 48-A(1) BEGIN P.W.A. PROJ. No. 1288-F
STA. 16+00 END F.A. PROJ. No. 48-B(1) BEGIN F.A.G.H. No. 48-A(1)
Proposed Drain Ditch
Point of Beginning
E 1/4 Cor Sec 17 ~ 6' South & 12' West of RR Intersection with ℄
Temporary Detour
Cultivated land south of D & S L RR
Mary E. Engle Estate
William S. Jackson Estate
E. 1/2 N.E. 1/4 Sec. 17 T.1N. R.80W.
E. 1/2 S.E. 1/4 Sec. 17 T.1N. R.80W.
S 0°57' W
Sec. Line S 0°25' W
D & S.L. R.R.
R.R. ROW
To Kremmling
Present Road
Δ=22°47' Rt.
D=3°00'
R=1910.0'
T=384.8'
L=759.4'
PC 45+15.2
-2.50%
-3.80%
-0.16%
+0.77%
600' V.C.
800' V.C.
400' V.C.
200' V.C.
Culvert Required
F.L. 28.2
F.L. 29.5
PLATE 1—PLAN-PROFILE O. F. R. & R. E. STANDARD
KEUFFEL & ESSER CO., NEW YORK