TAX DISTRICT: 56
SCHOOL DISTRICT:

1193-09
T. 3 N., R. 75 W., SEC. 9

T. 3 N., R.75 W.
SEC. 4
1193-04

GRAND COUNTY

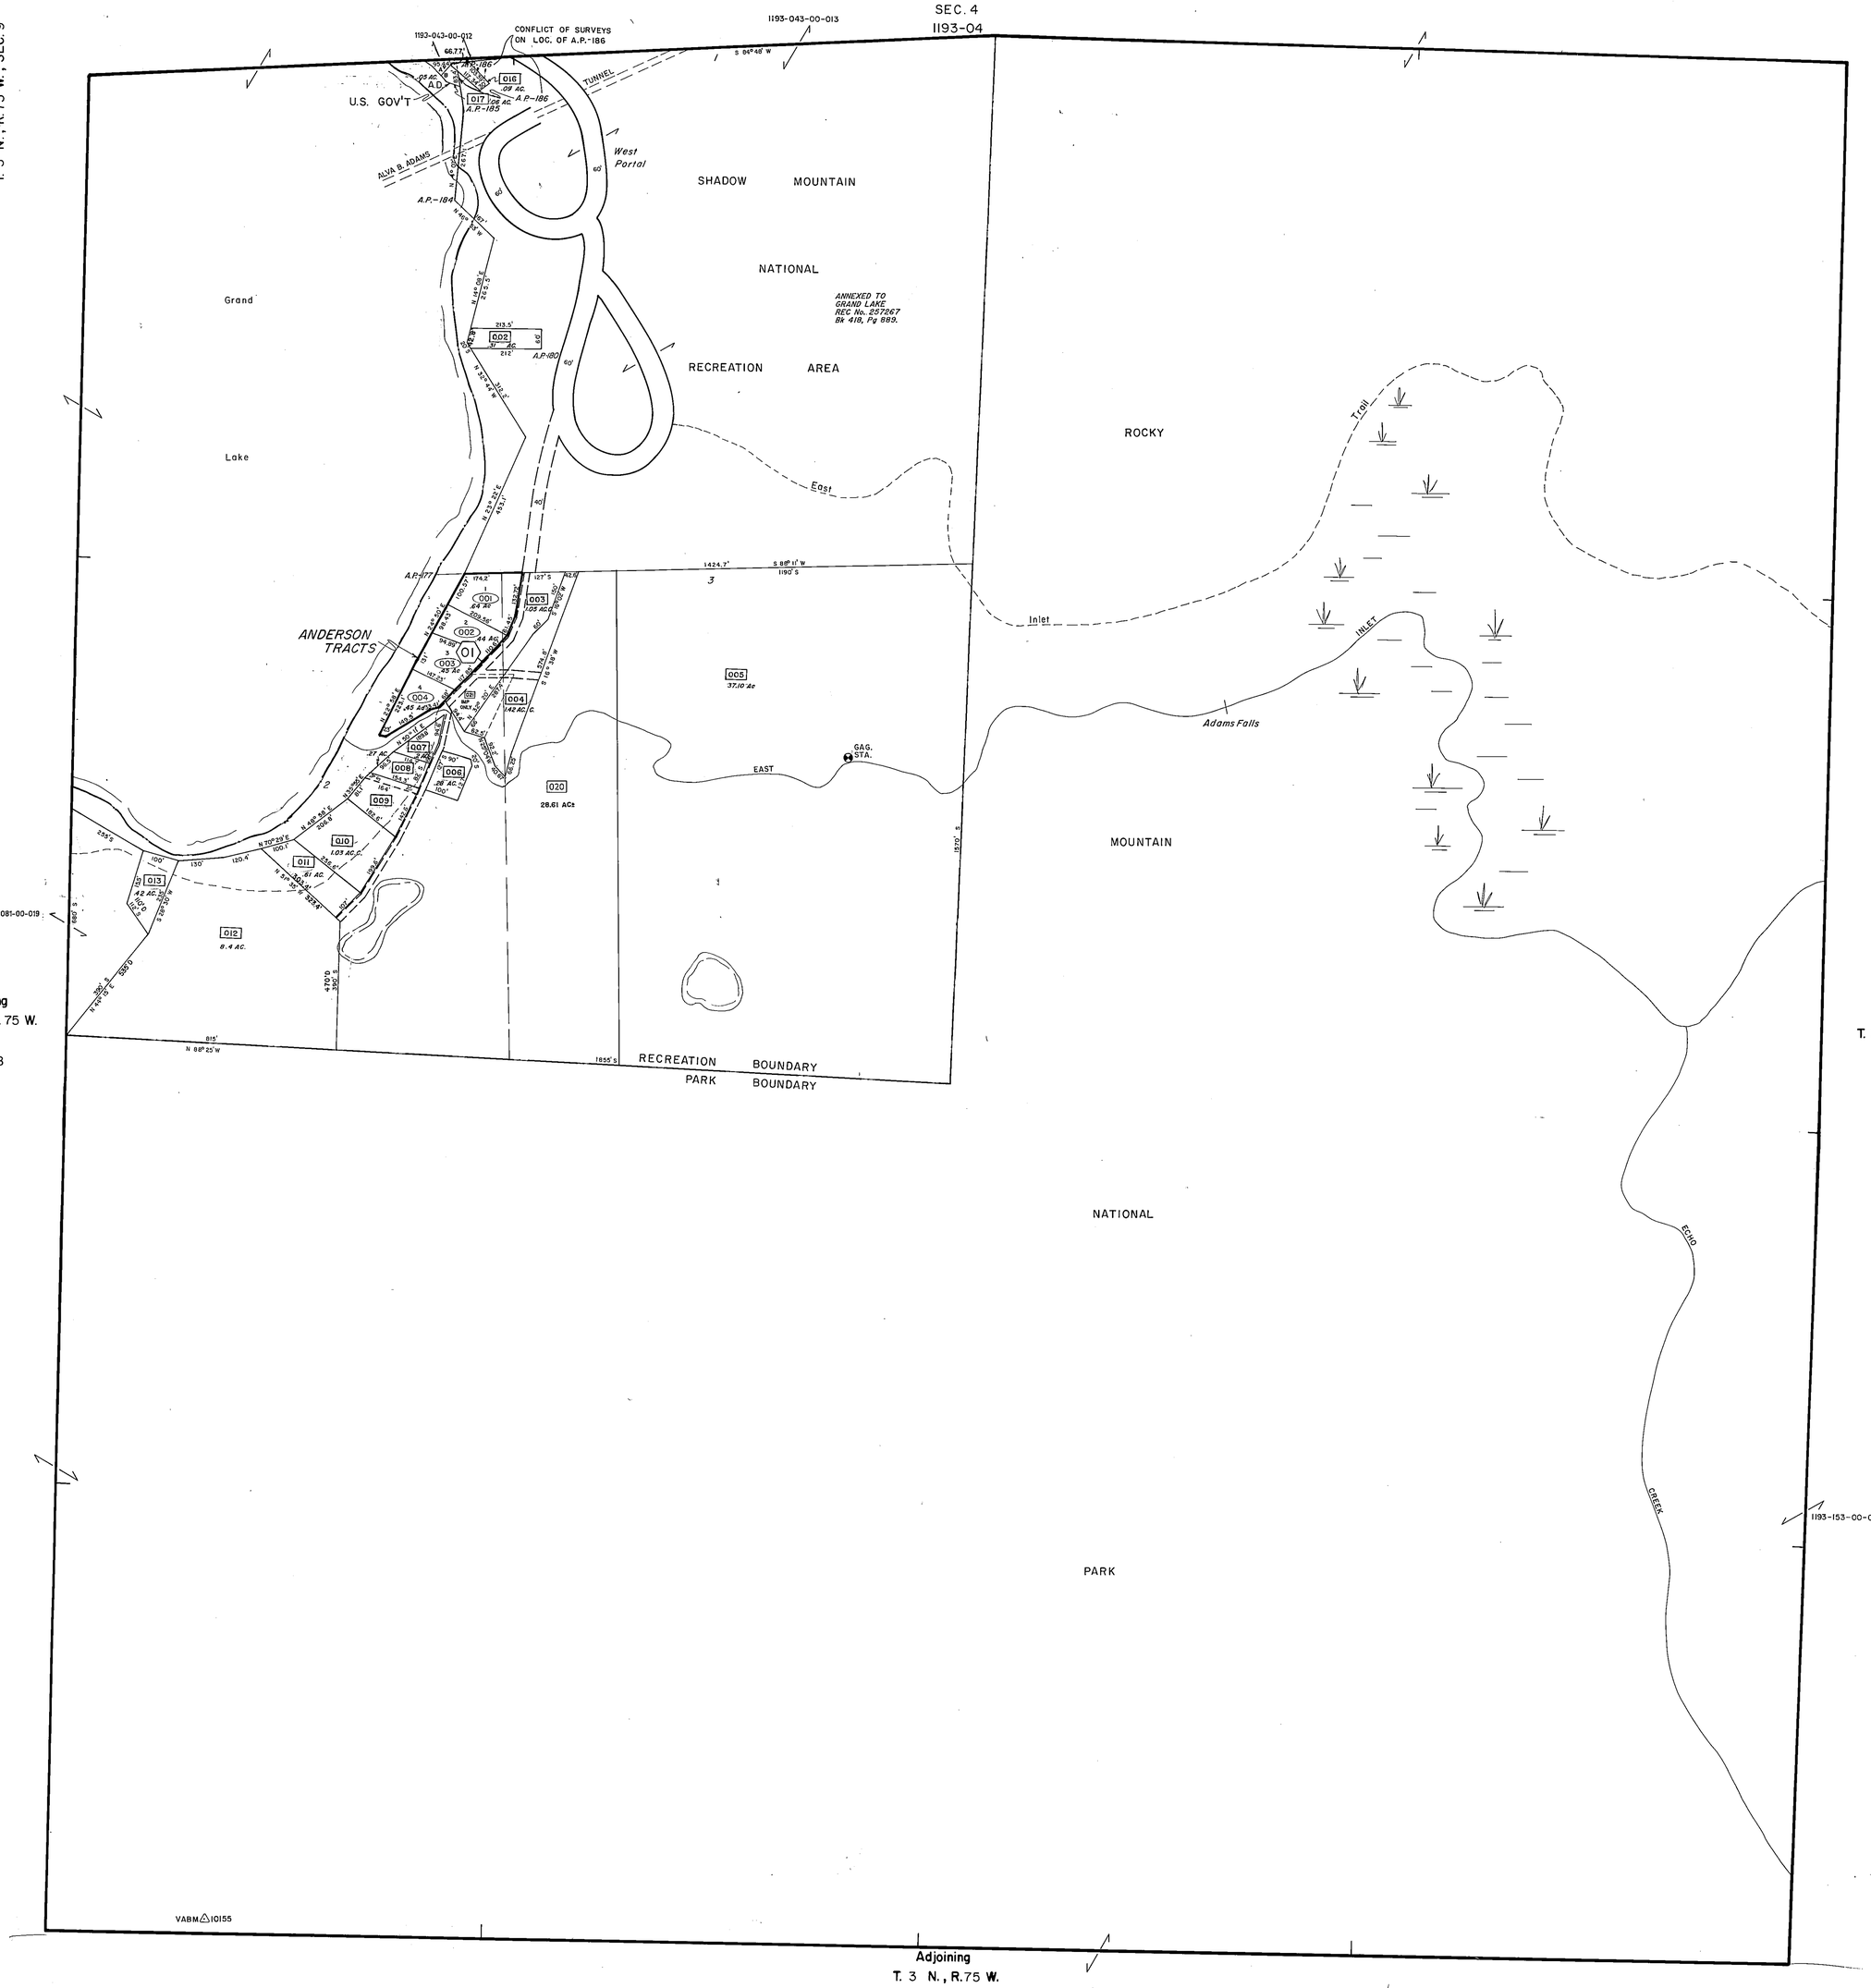

Adjoining
T. 3 N., R.75 W.
SEC.8
1193-08

Adjoining
T. 3 N., R.75 W.
1193

Adjoining
T. 3 N., R.75 W.
1193

DRAWN BY J. Hawkins	DATE
CHECKED BY	DATE

REVISED

Date	By	Remarks
5-80	Val	FINAL SUBMITTAL
	KP	TOWN ADD
10-81	NES	UPDATING AND DIMENSIONS
10-81	RWD	FINAL SUBMITTAL
11-81	DRX	Conditionally Accepted
7-82	DRX	Adoption 3-Tables Old Boundary Tape
11-8-85	NB	update

RSD 3-82

GRAND COUNTY
Location Map

6	5	4	3	2	1
7	8	9	10	11	12
18	17	16	15	14	13
19	20	21	22	23	24
30	29	28	27	26	25
31	32	33	34	35	36

TOWNSHIP INDEX

N

200 100 0 200
Scale: 1" = 200'

WARNING:
This map is for assessment purposes only. It is not necessarily accurate by surveying standards. Do not use for legal conveyance.

DRISCOLL & COMPANY
Durango, Colorado

T. 3 N., R.75 W., SEC. 9

1193-09

Last metes and bounds parcel number used is 019