Adjoining
T1N, R81W
1437-21

T1N, R81W

1437-28

Adjoining
T1N, R81W
1437

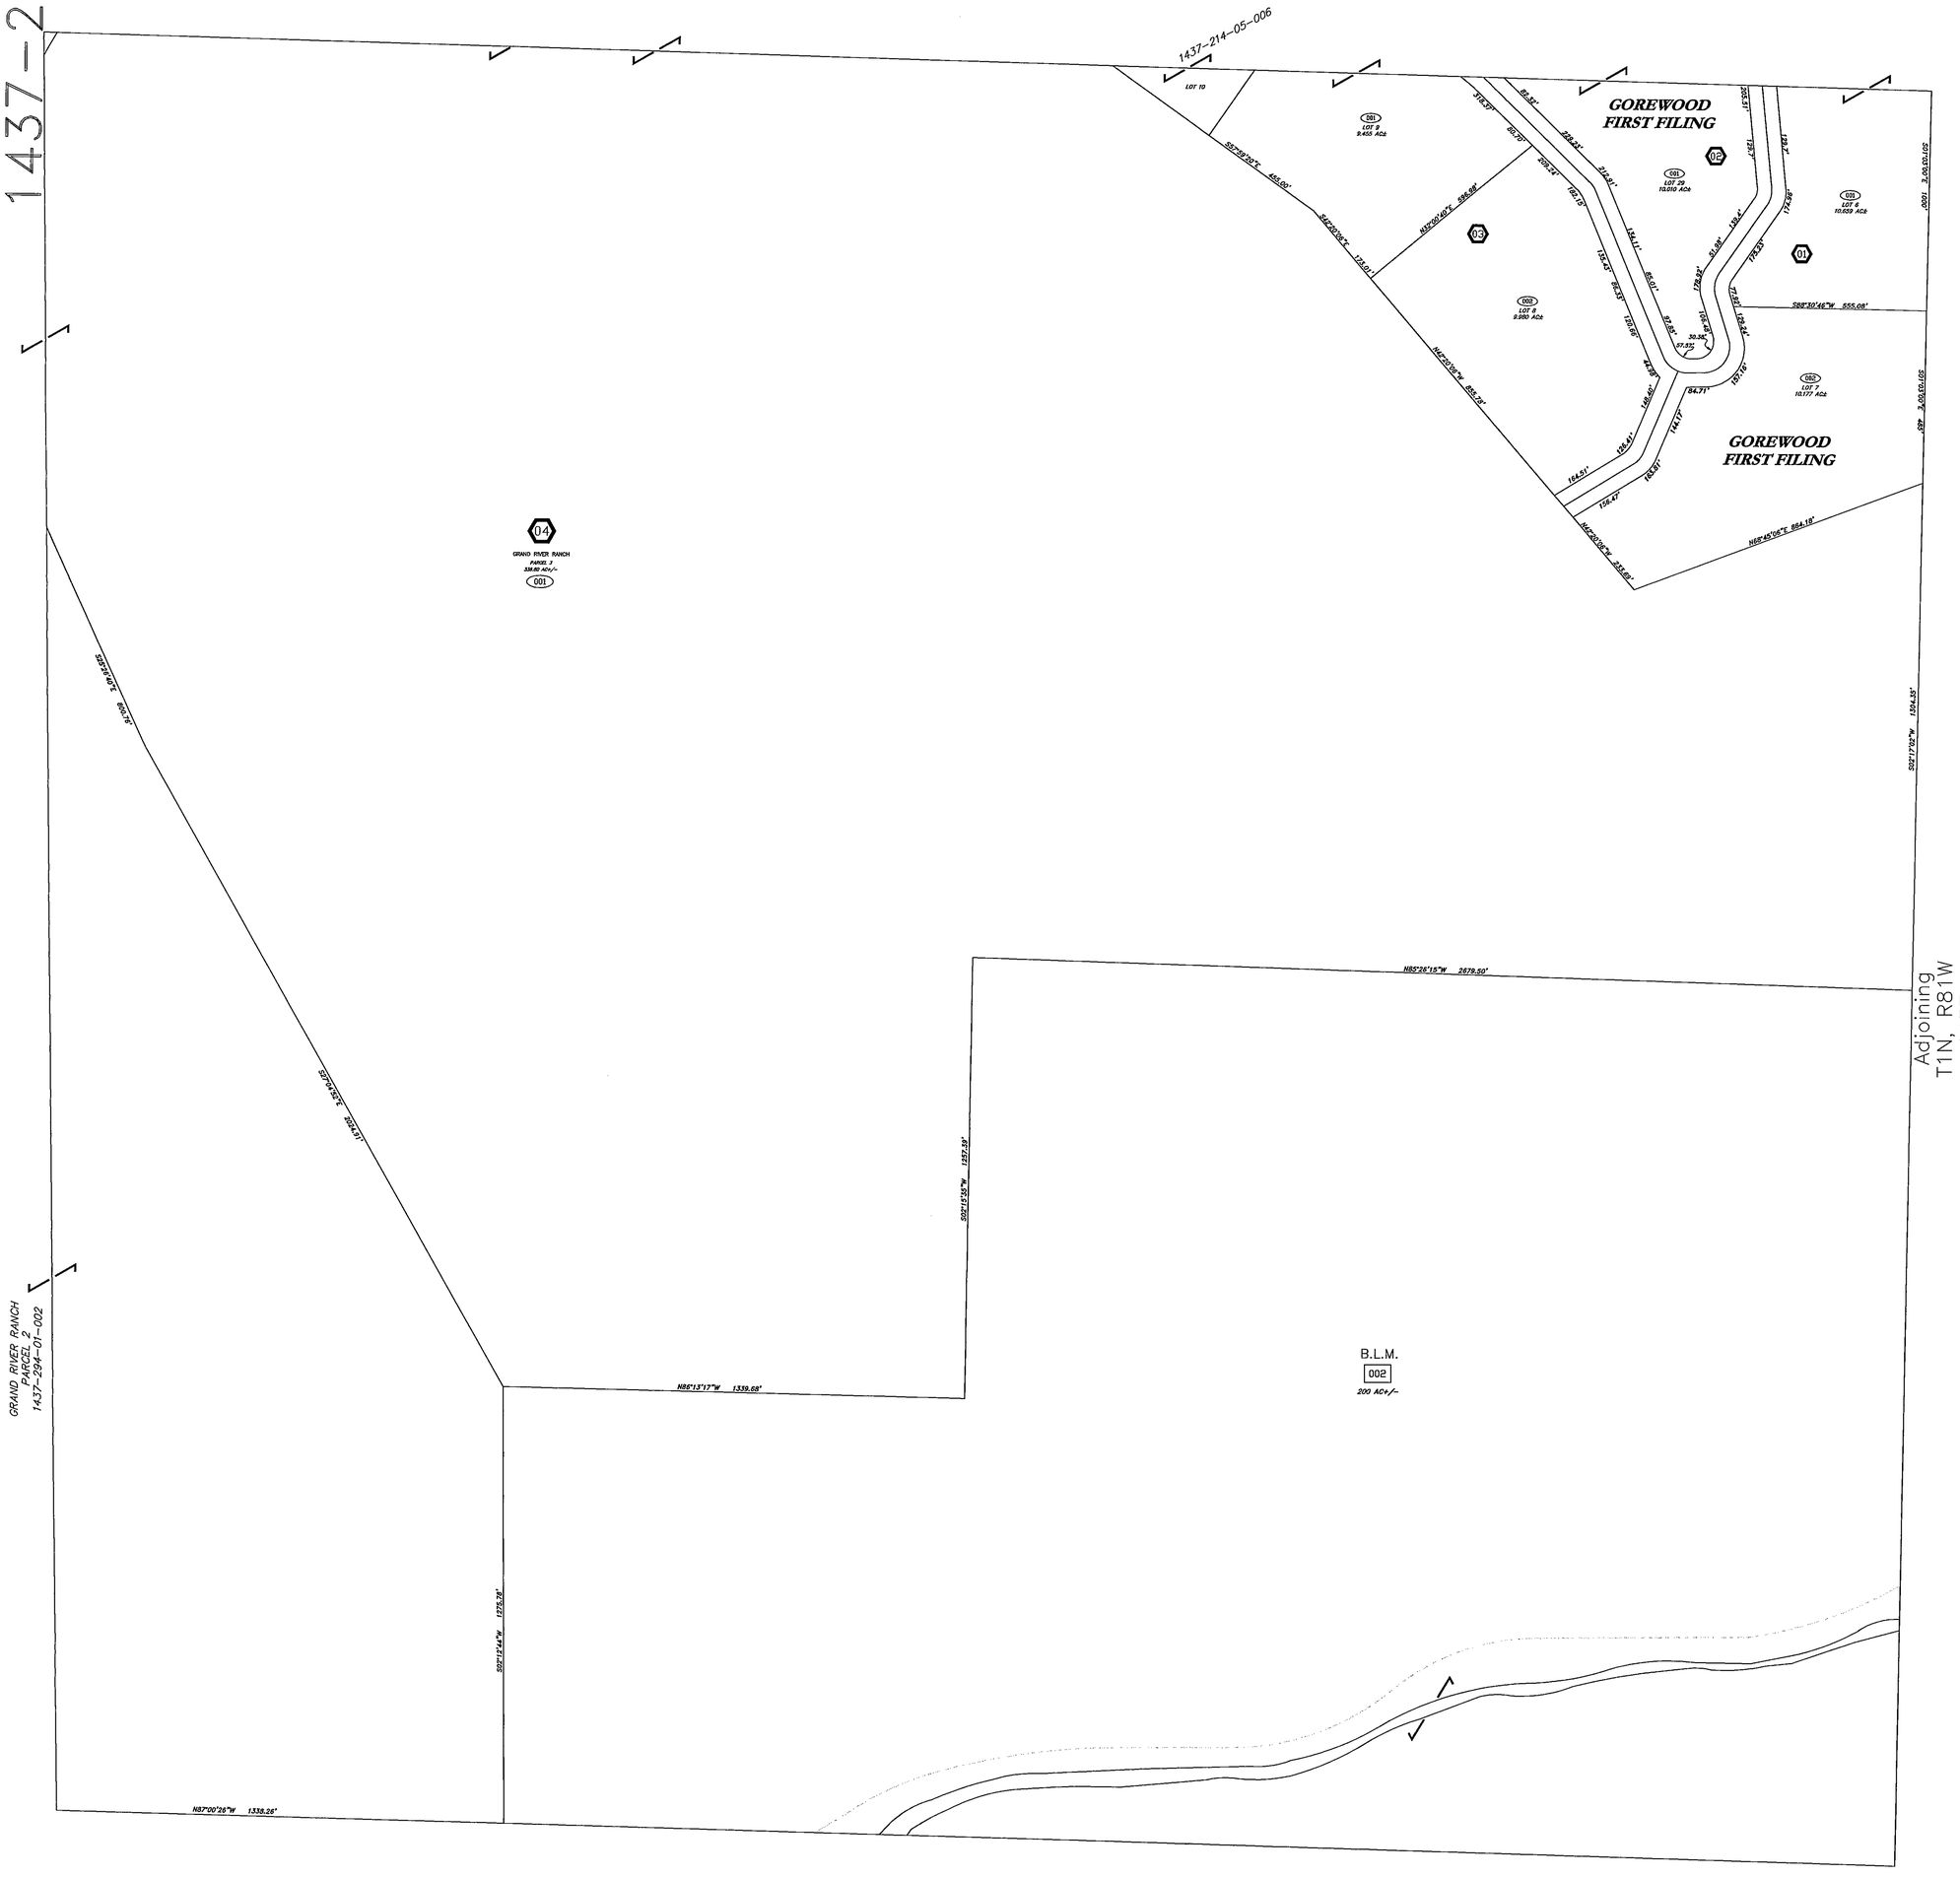

GRAND
COUNTY

DRAWN BY:_____ DATE:_____		
CHECKED BY:_____ DATE:_____		
REVISED		
DATE	BY	Remarks
4/22/05	HLP	FIRST AUTOCAD MAP OF 1437-28; ADD AND GRAND RIVER RANCH

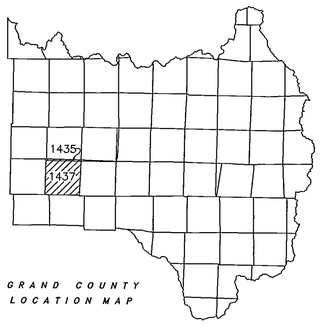

GRAND COUNTY
LOCATION MAP

6	5	4	3	2	1
7	8	9	10	11	12
18	17	16	15	14	13
19	20	21	22	23	24
30	29	28	27	26	25
31	32	33	34	35	36

TOWNSHIP INDEX

NORTH

200 100 0 200

SCALE: 1" = 200

WARNING:
This map is for assessment purposes only. It is not necessarily accurate by surveying standards. Do Not use for legal conveyance.

T1N, R81W

1437-28