T. 1S. R. 75W. N1/4 SEC. 5

1587-05A

Adjoining
SEC. 32, T. 1N., R. 75W.

GRAND COUNTY

DRAWN BY WJ	DATE 1-24-96
CHECKED BY	DATE

REVISED

Date	By	Remarks

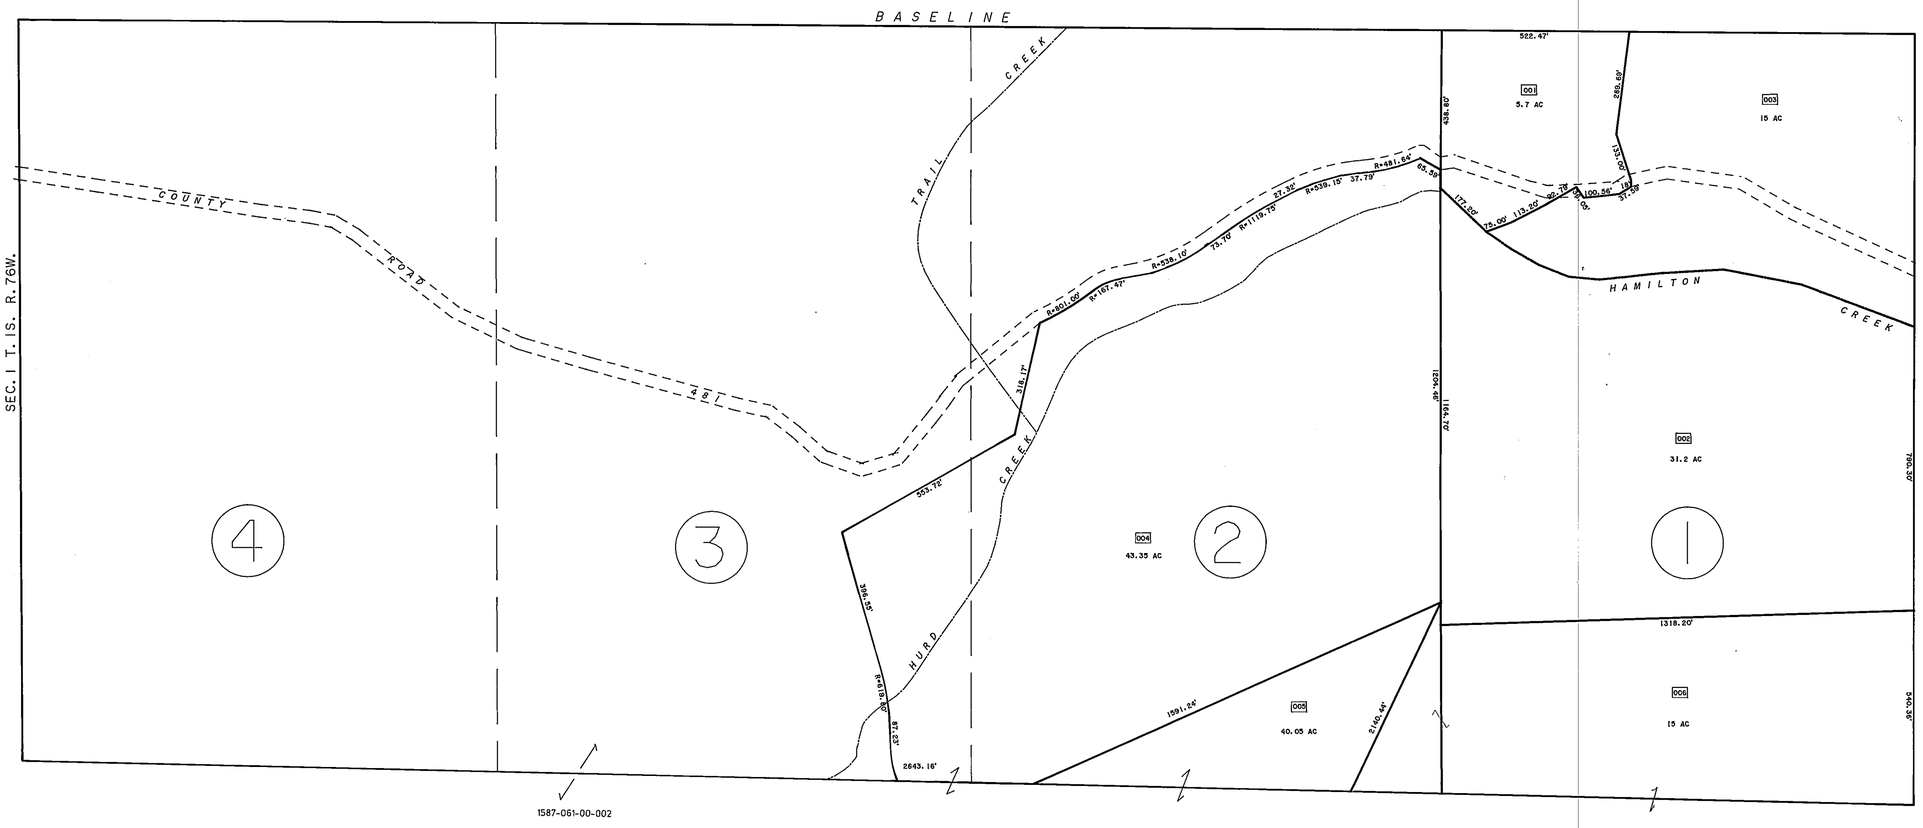

GRAND COUNTY
Location Map

6	5	4	3	2	1
7	8	9	10	11	12
18	17	16	15	14	13
19	20	21	22	23	24
30	29	28	27	26	25
31	32	33	34	35	36

TOWNSHIP INDEX

N

200 50 0 200

Scale 1" = 200'

WARNING:
This map is for assessment purposes only. It is not necessarily accurate by surveying standards. Do not use for legal conveyance.

LAST METES AND BOUNDS PARCEL NUMBER IS 007

Adjoining
1587-05
T. 1S., R. 75W.
SEC. 5

T. 1S. R. 75W. N1/4 SEC. 5

1587-05A