1587-20-4
T. 1 S., R. 75 W.
SE 1/4 OF SEC. 20

Adjoining
T. 1 S., R. 75 W.
1587-20-1

GRAND COUNTY

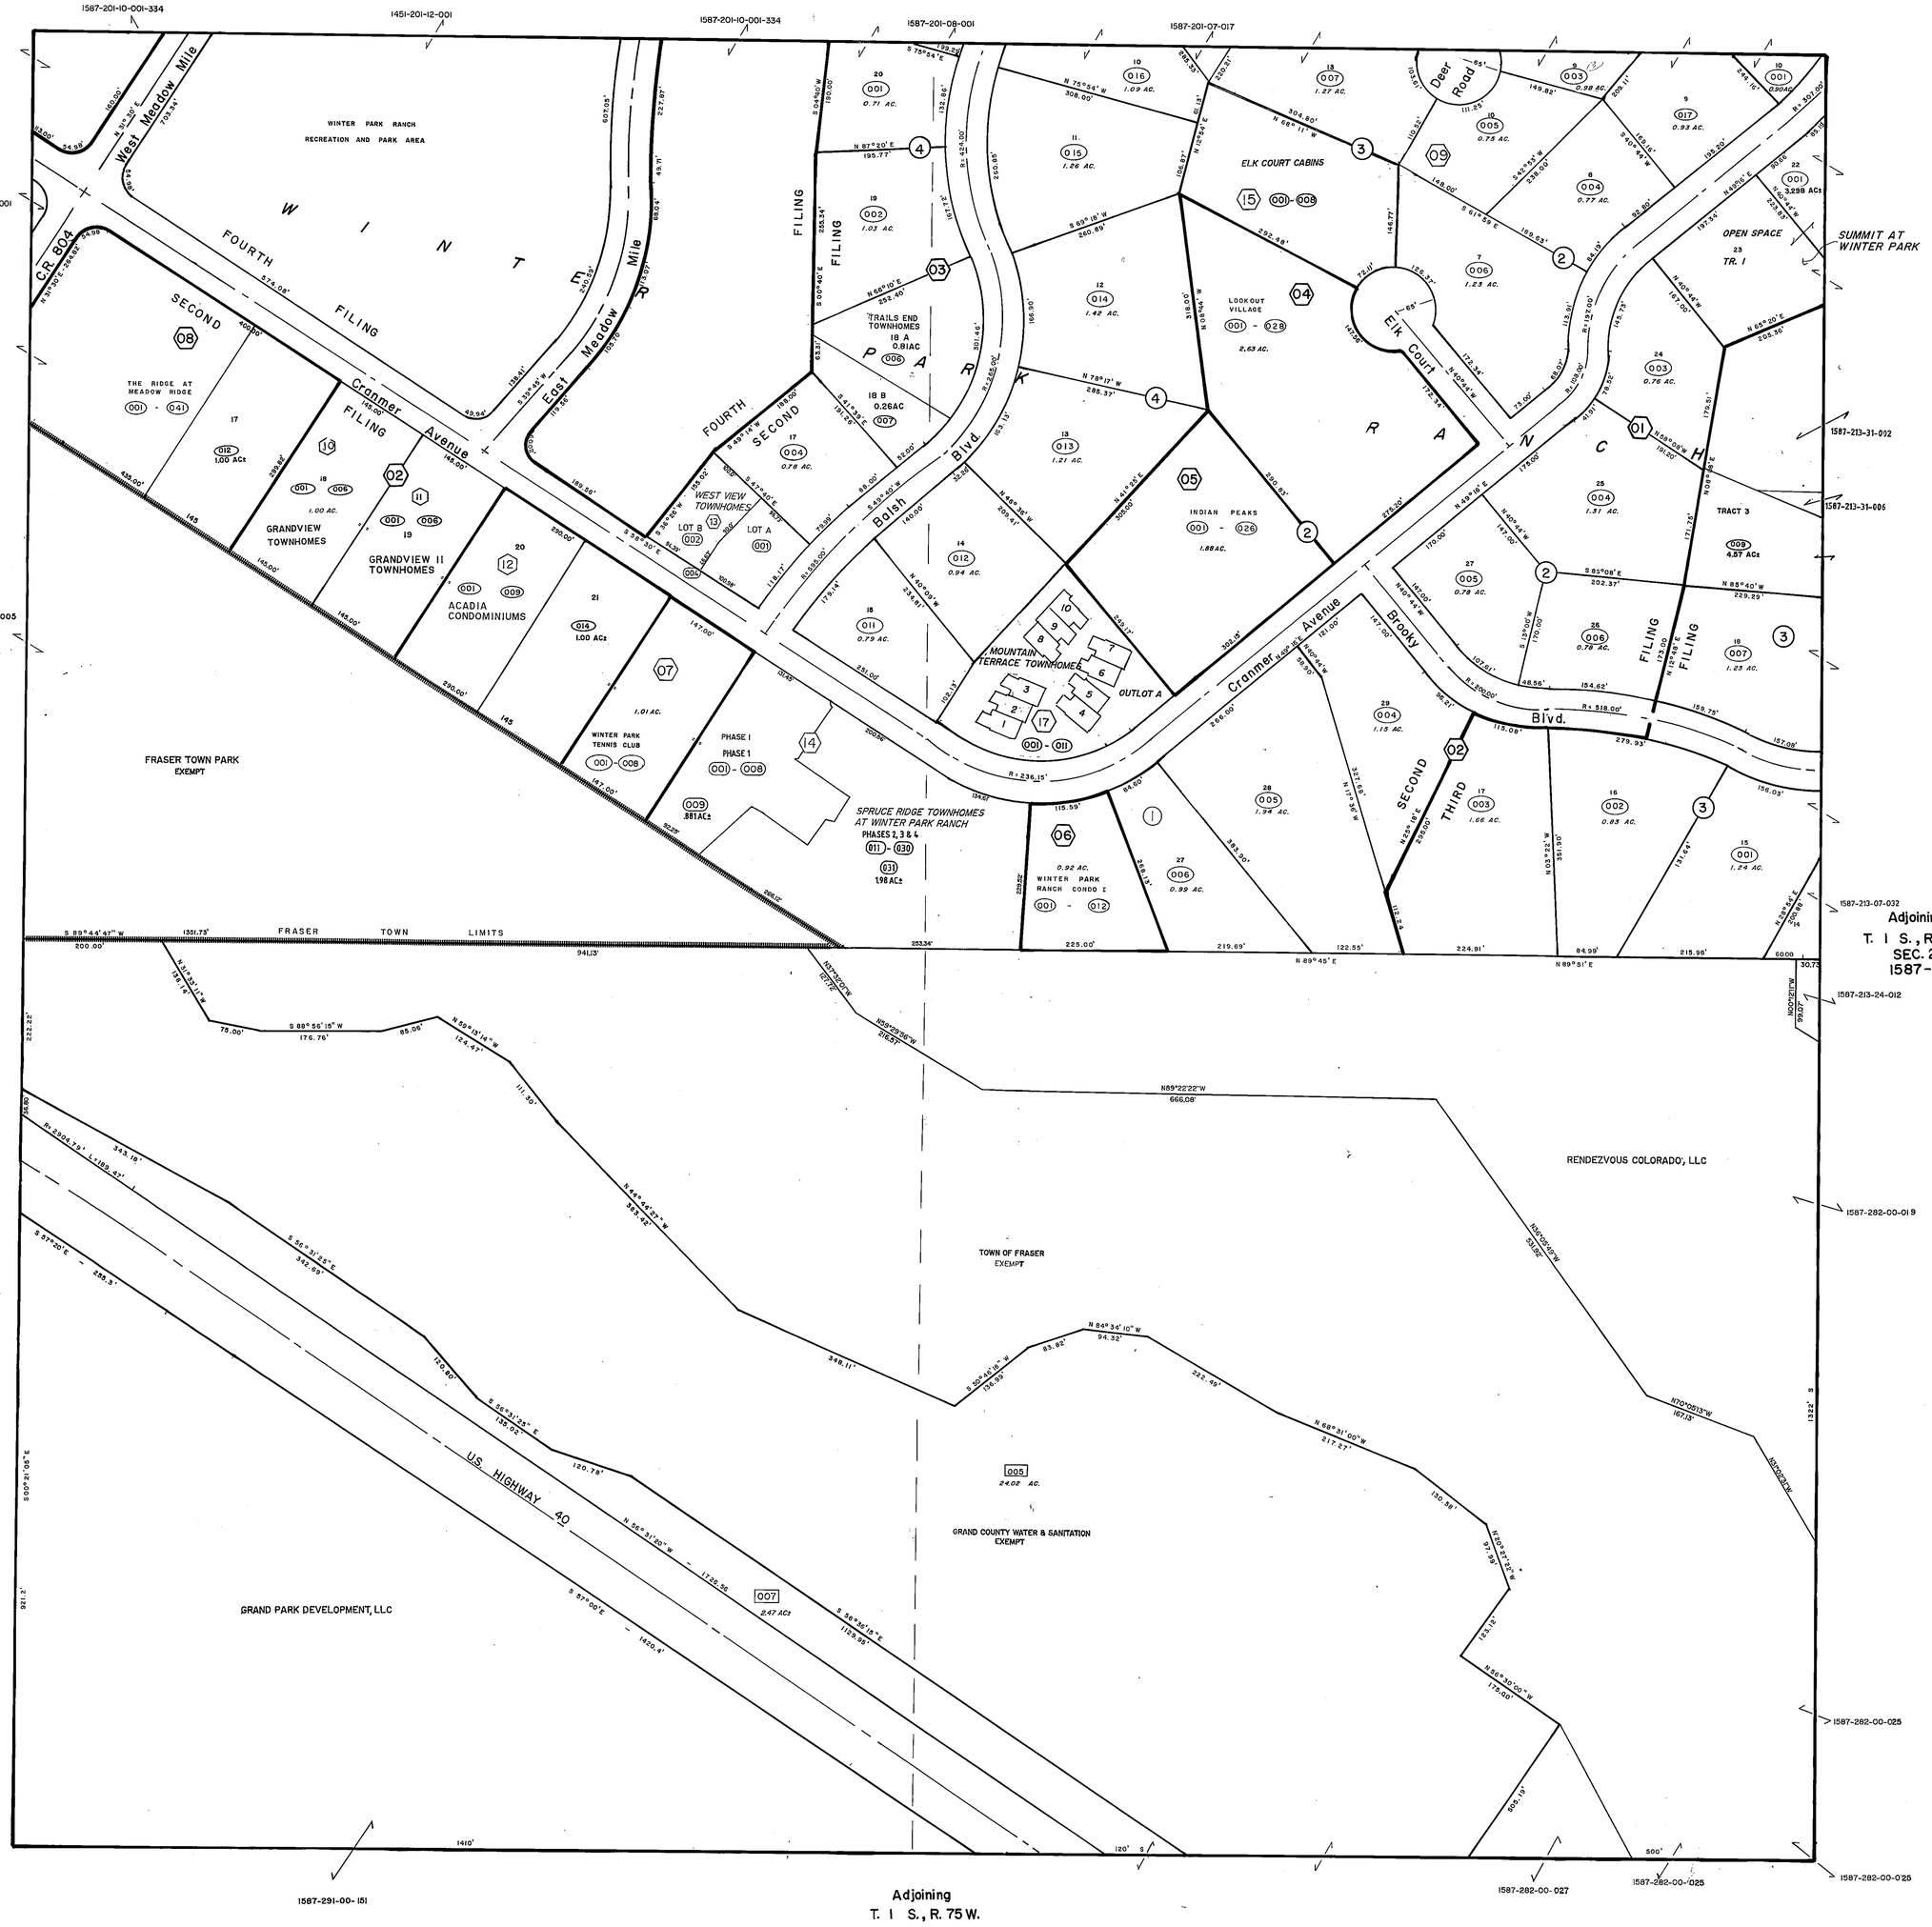

Adjoining
T. 1 S., R. 75 W.
1587-20-3

Adjoining
T. 1 S., R. 75 W.
SEC. 21
1587-21

Adjoining
T. 1 S., R. 75 W.
SEC. 29
1587-29

DRAWN BY	SDS & MJB	DATE	JAN.'86
CHECKED BY	PJO	DATE	FEB.'86

REVISED

Date	By	Remarks
2-86	DRY	[illegible]
11-24-96	[illegible]	[illegible]
4-97	SF	UPDATE
4-98	SF	UPDATE
9-98	Tim	UPDATE
9-06	JL	ELK COURT CABINS.
10-07	JL	SP07-137 MOUNTAIN TERRACE TH

GRAND COUNTY
Location Map

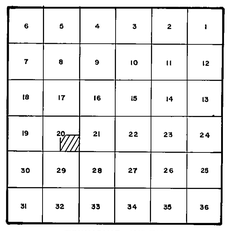

TOWNSHIP INDEX

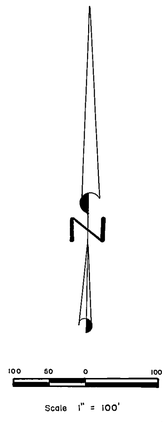

WARNING:
This map is for assessment purposes only. It is not necessarily accurate by surveying standards. Do not use for legal conveyance.

MOUNTAIN WEST SURVEYS, INC.
P.O. BOX 65/ 908 PARK AVE.
KREMMLING, COLO. 80459

T. 1 S., R. 75 W.
SE 1/4 OF SEC. 20
1587-20-4

Last metes and bounds parcel number used is 004